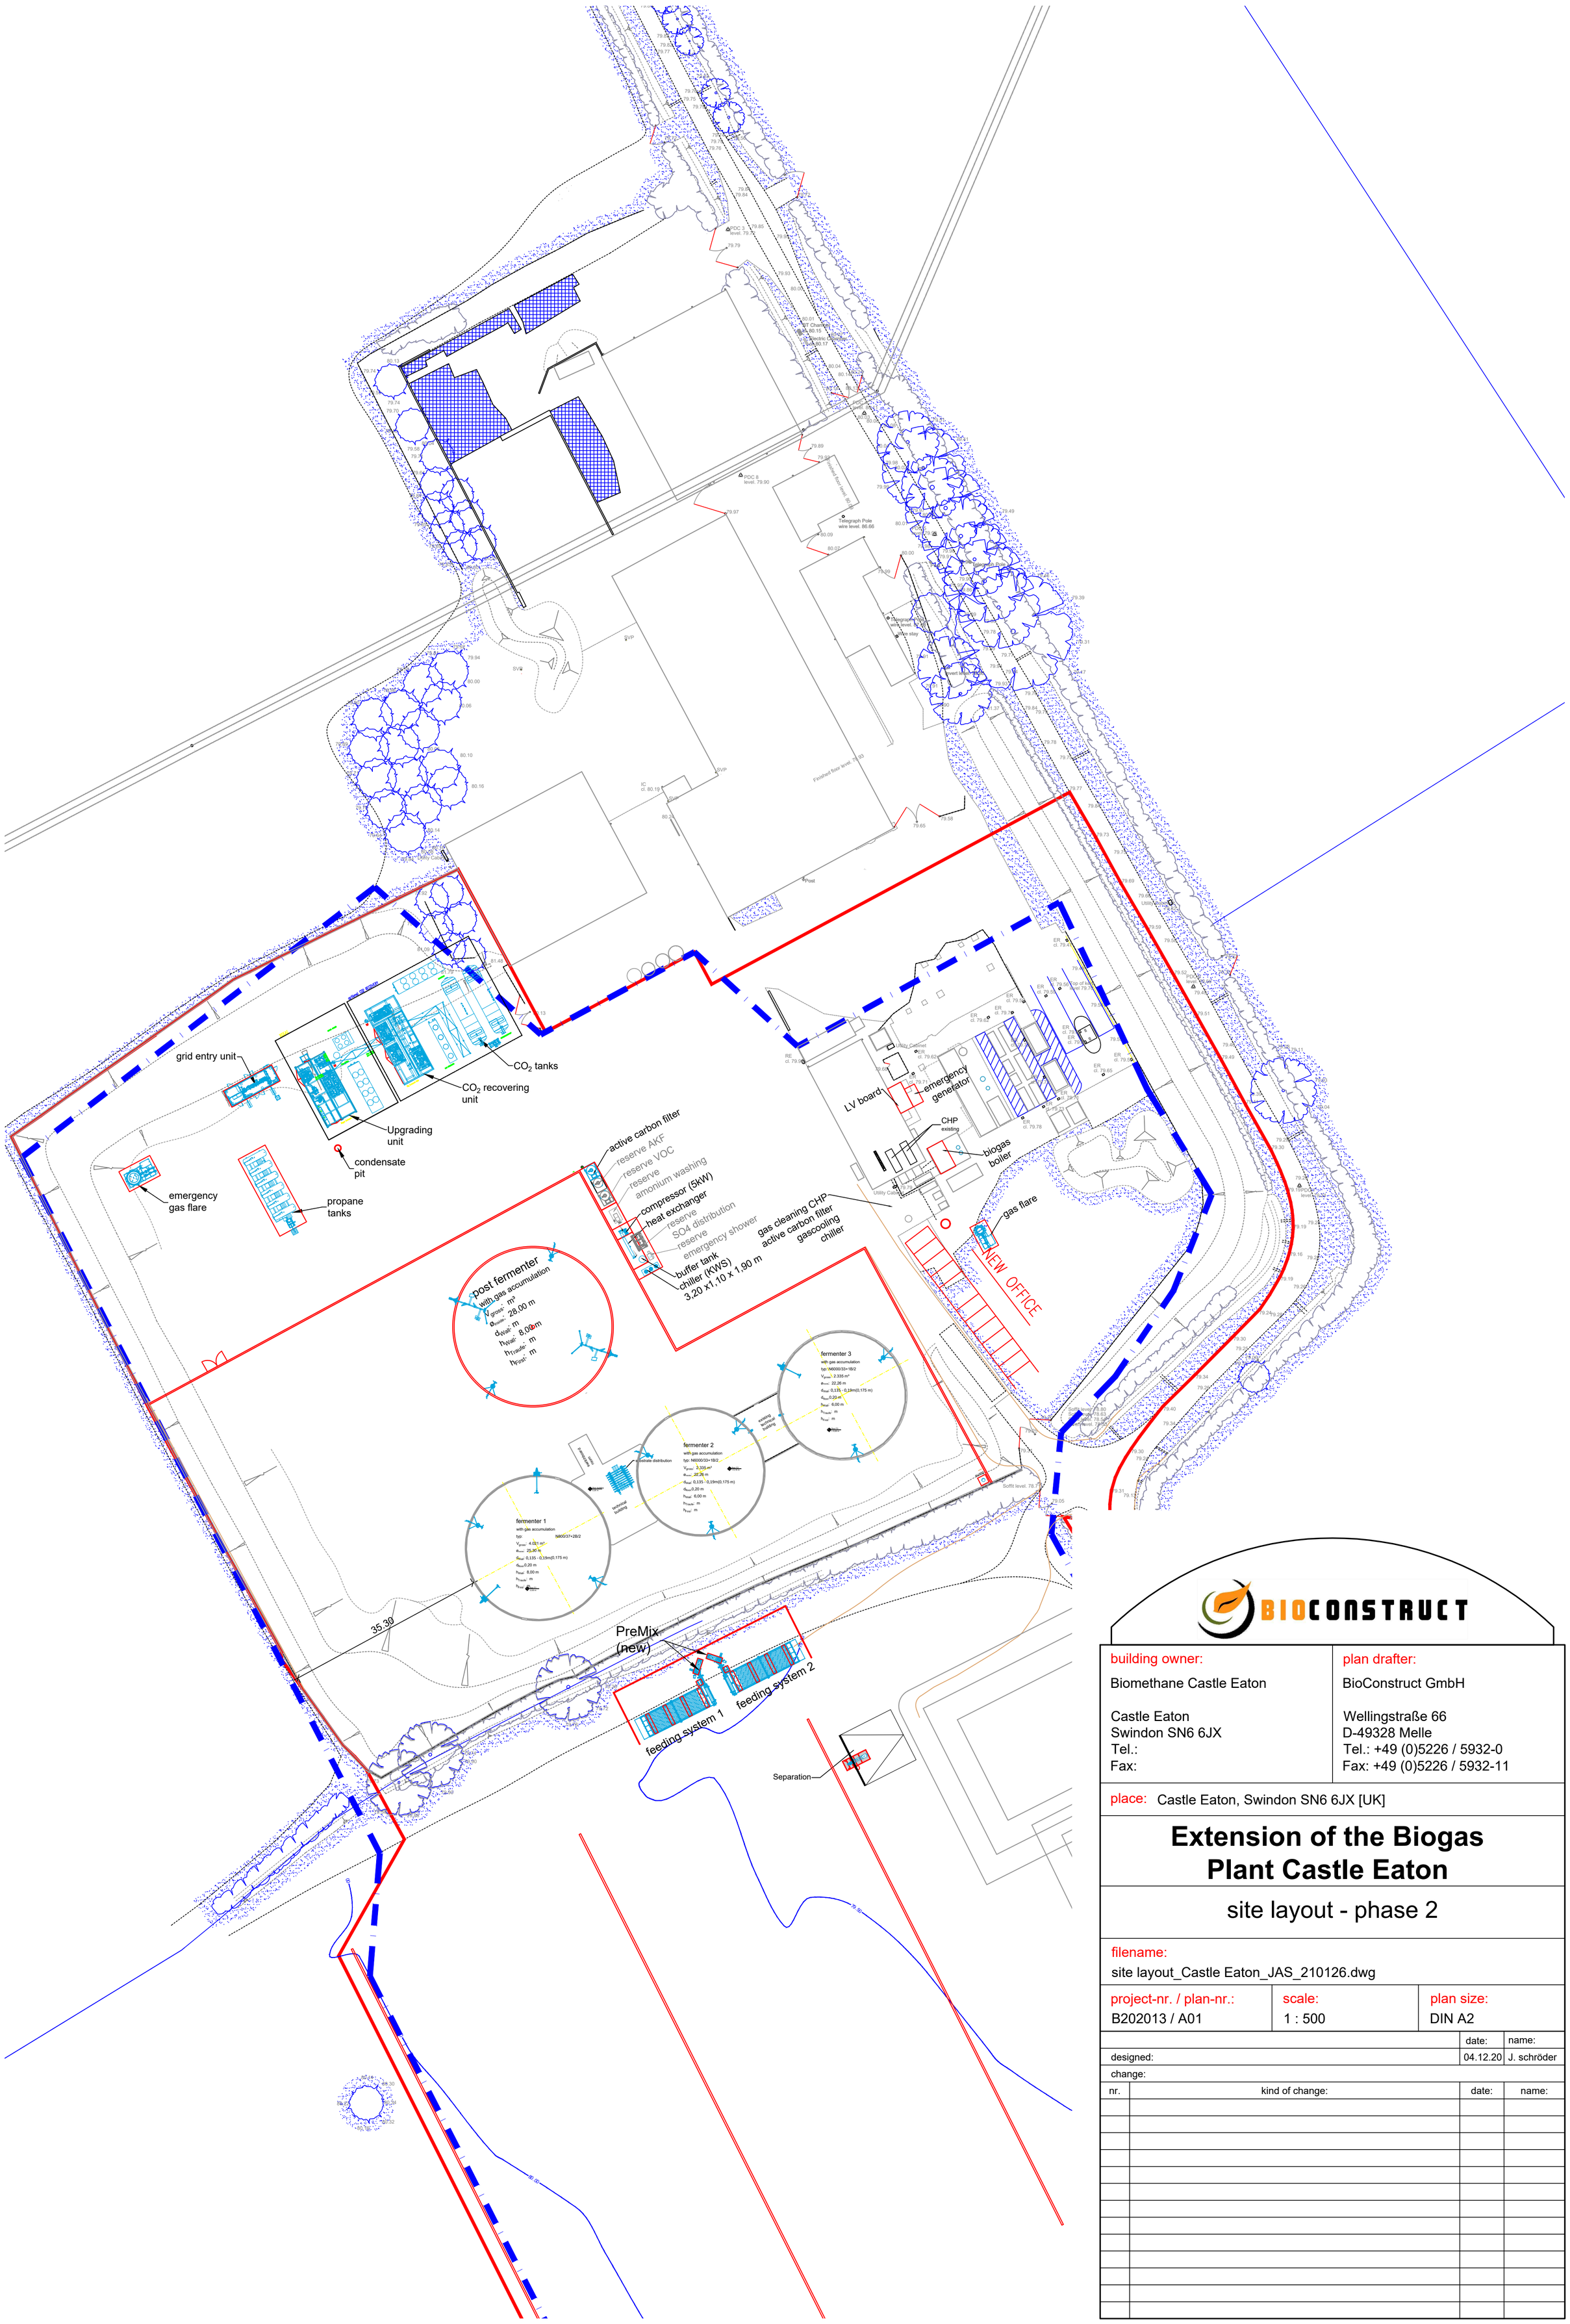

BIOCONSTRUCT

building owner:	plan drafter:
Biomethane Castle Eaton Castle Eaton Swindon SN6 6JX Tel.: Fax:	BioConstruct GmbH Wellingstraße 66 D-49328 Melle Tel.: +49 (0)5226 / 5932-0 Fax: +49 (0)5226 / 5932-11

place: Castle Eaton, Swindon SN6 6JX [UK]

Extension of the Biogas Plant Castle Eaton

site layout - phase 2

filename:
site layout_Castle Eaton_JAS_210126.dwg

project-nr. / plan-nr.:	scale:	plan size:
B202013 / A01	1 : 500	DIN A2

	date:	name:
designed:	04.12.20	J. schröder

change:

nr.	kind of change:	date:	name: